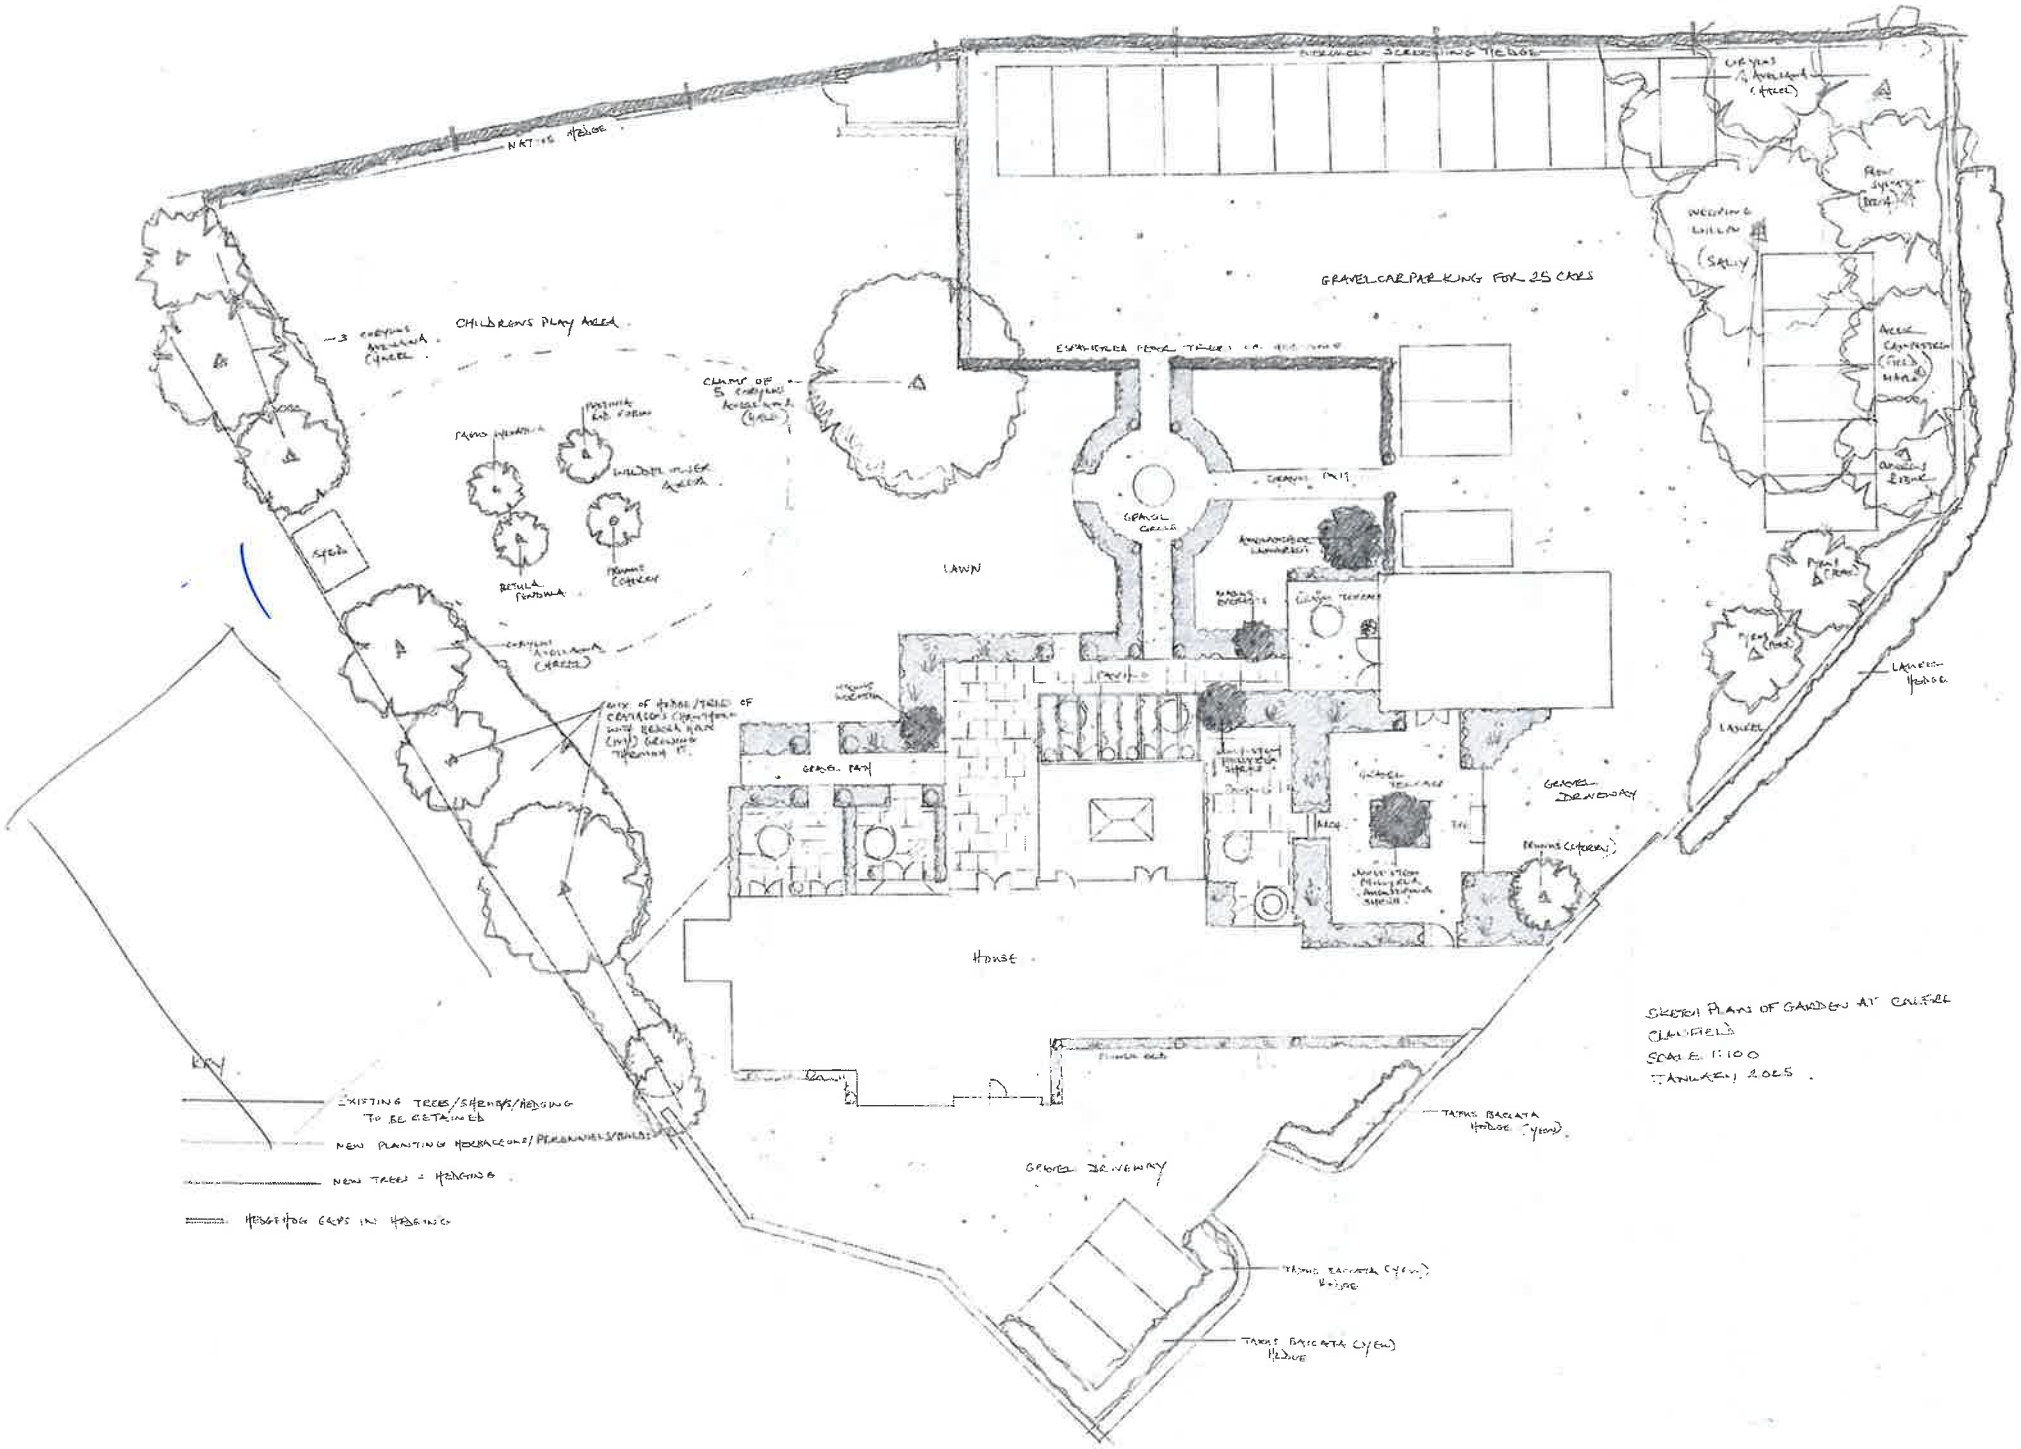

SKETCH PLANS OF GARDEN AT CALFIELD
CHARFIELD
SCALE 1:100
JANUARY 2025